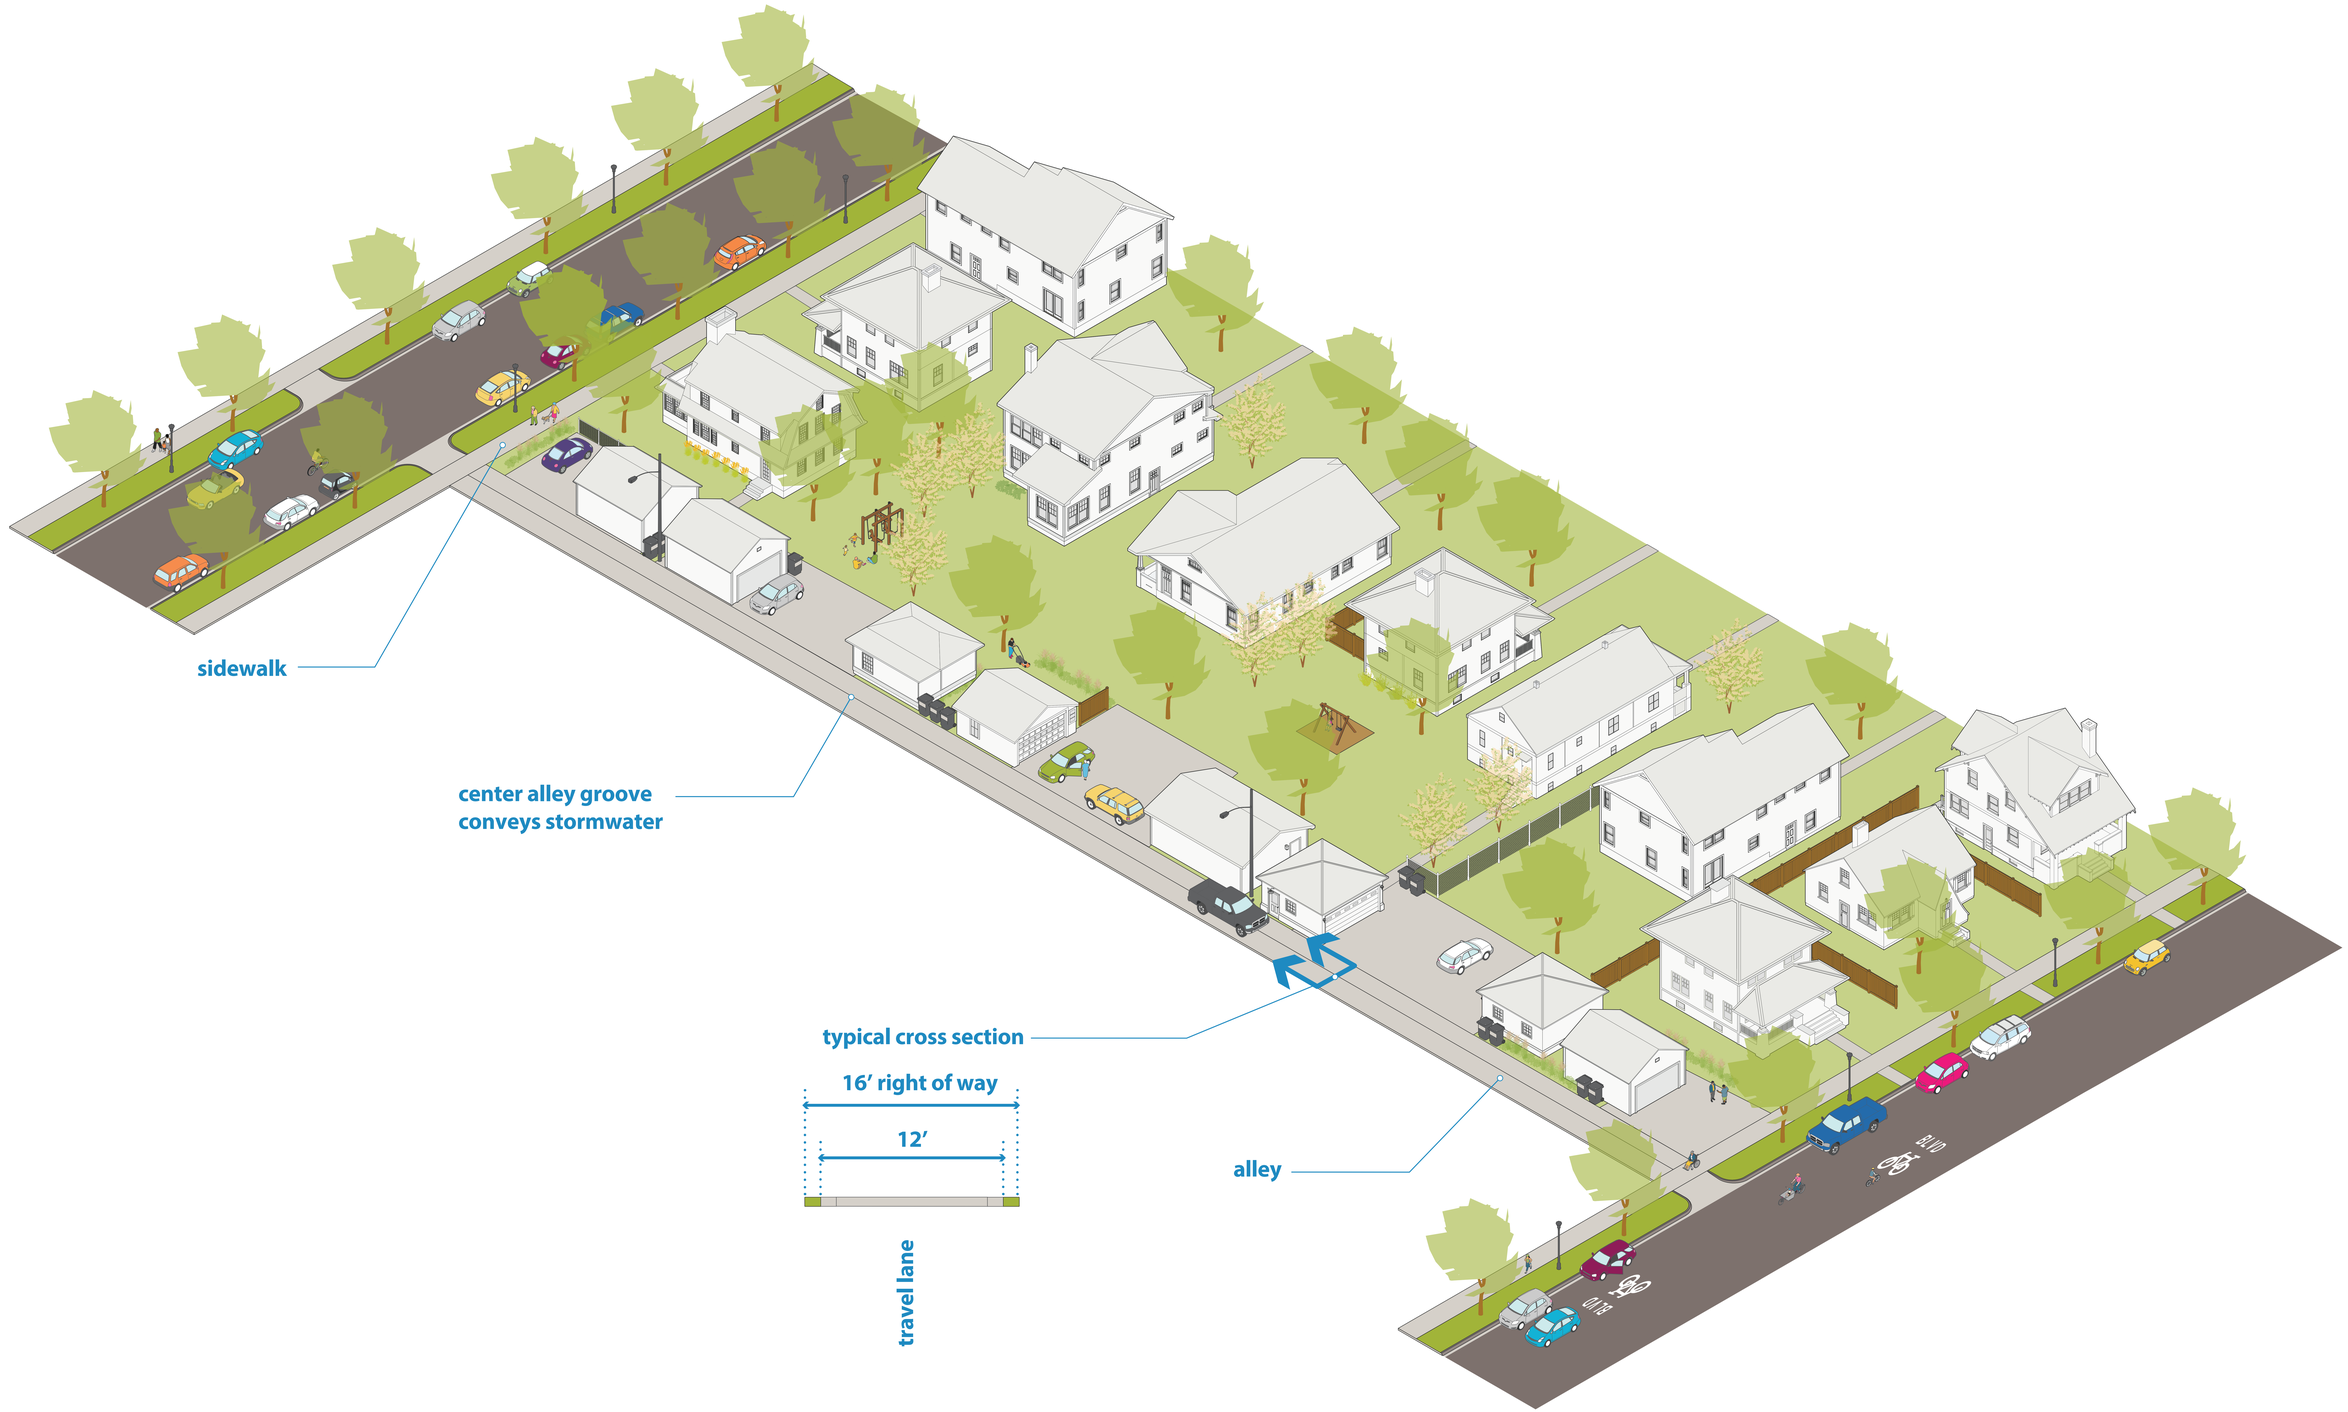
sidewalk
center alley groove
conveys stormwater
typical cross section
16′ right of way
12′
travel lane
alley